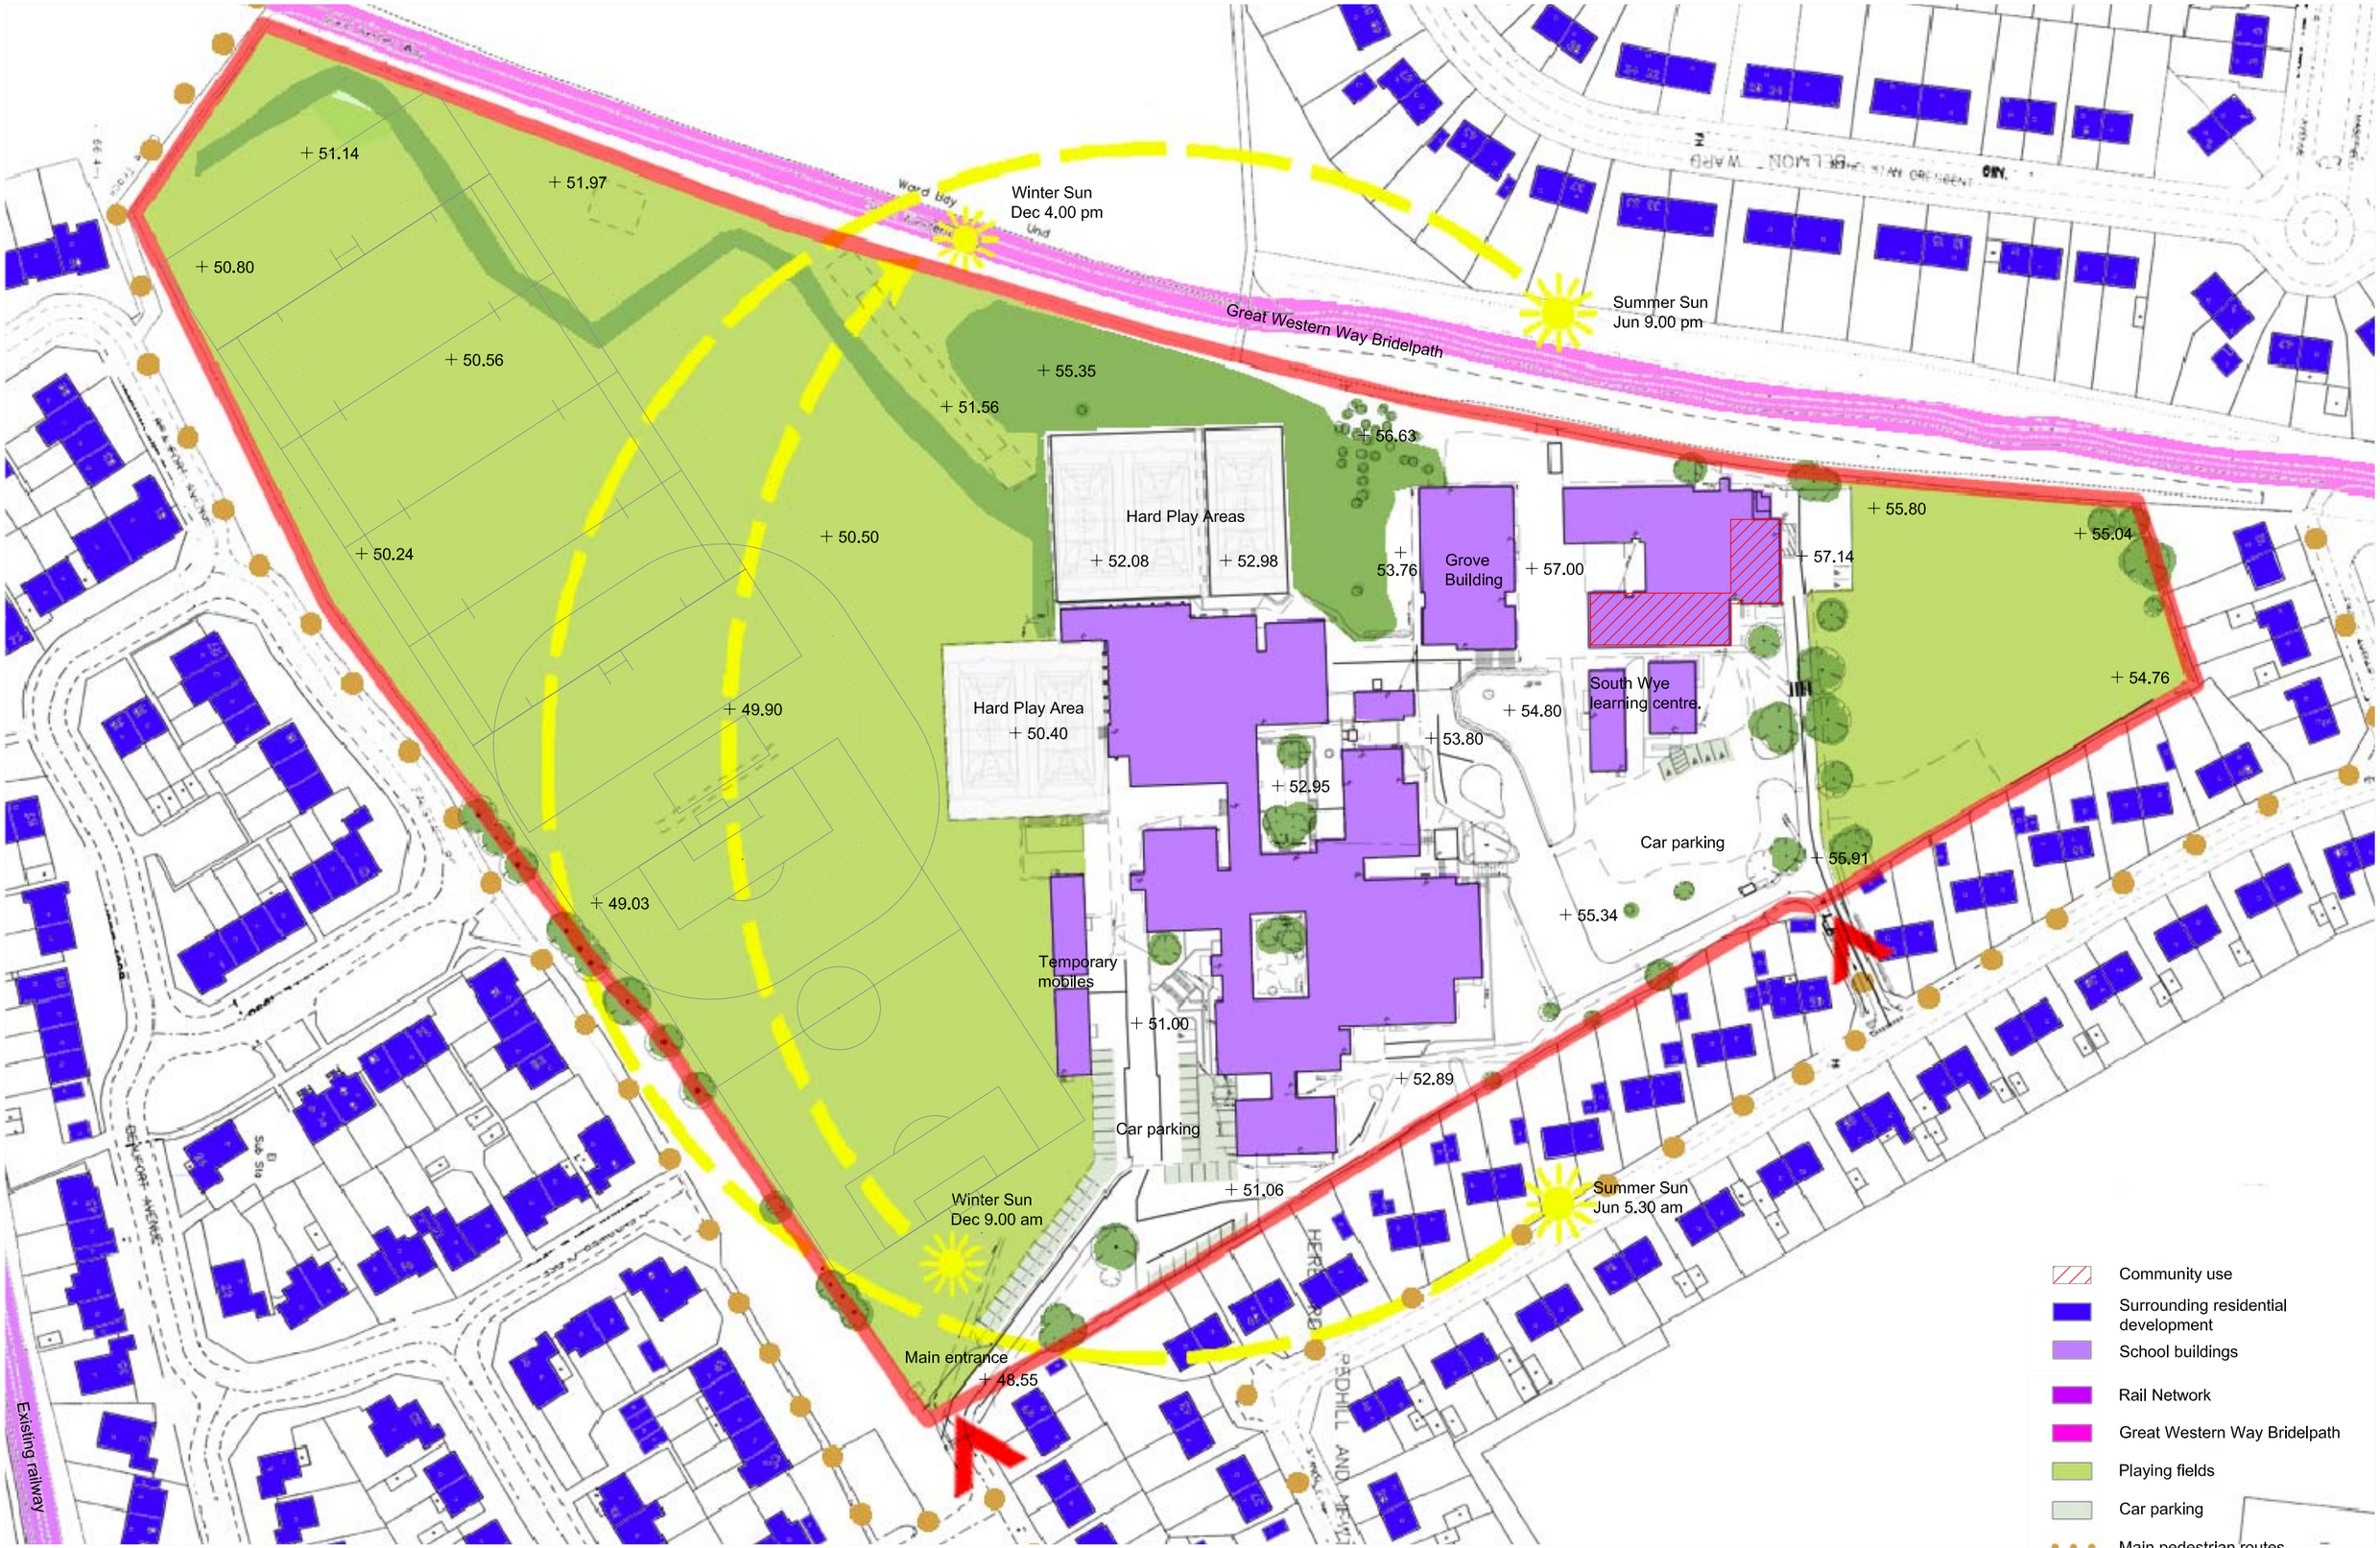

Project:	Stage:	Drawing:	Scale:	Date:
Hereford 2 Academy	OBC	07076 - Existing Site Analysis	1:1250	26-11-07

HEREFORDSHIRE COUNCIL
NAVIGANT CONSULTING
avanti architects